


Halmar & Son

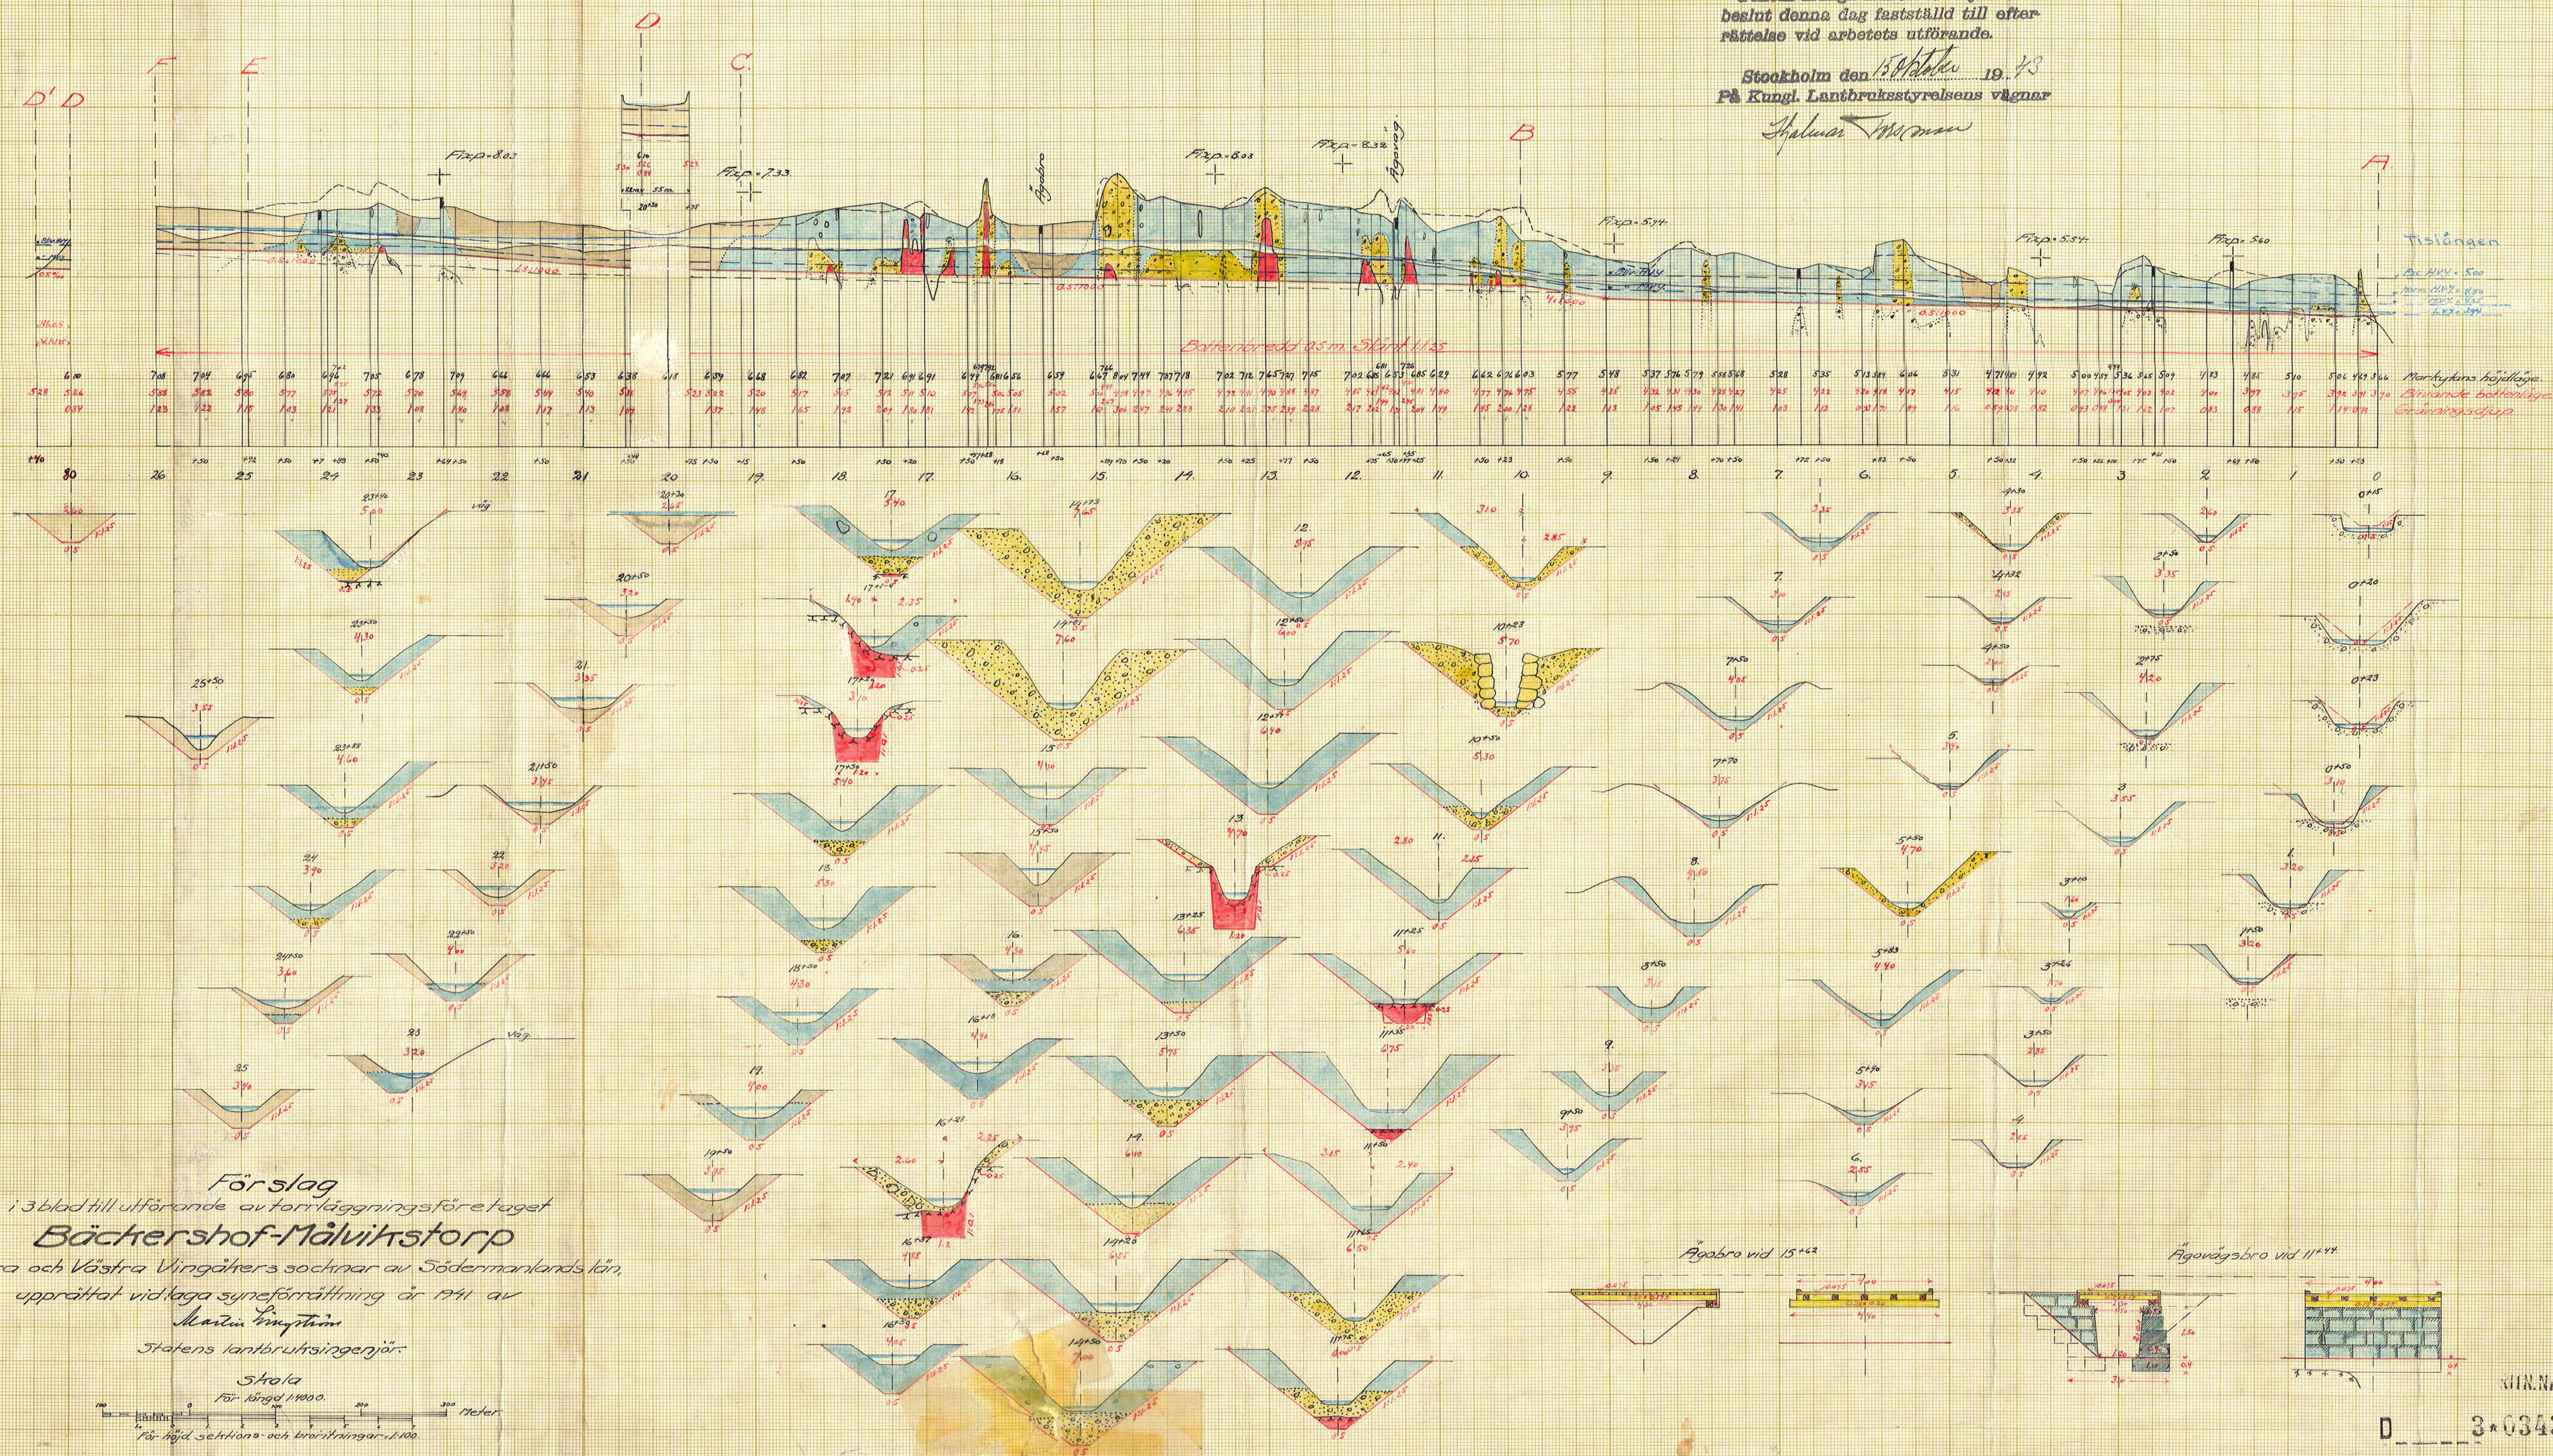

KTN.Nr 002

D 3 6343

Ar 316 Lomland 4301 S.
3 rite