
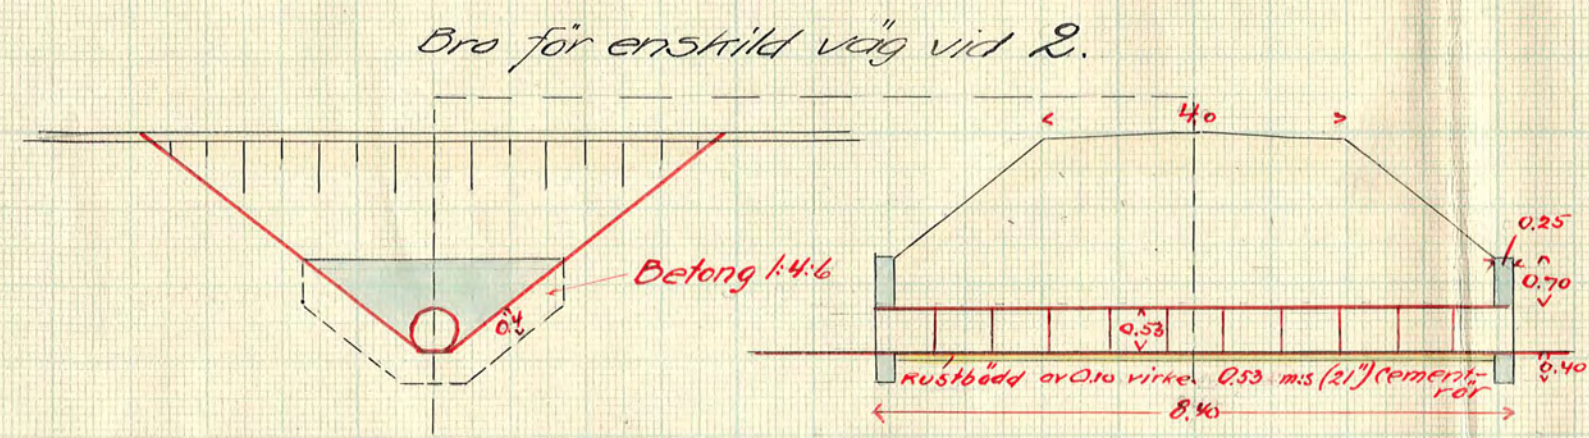
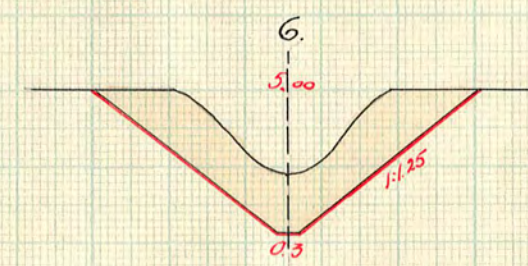
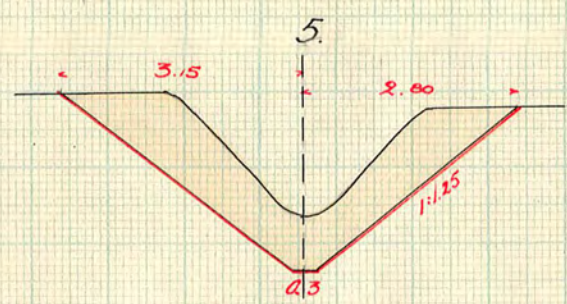
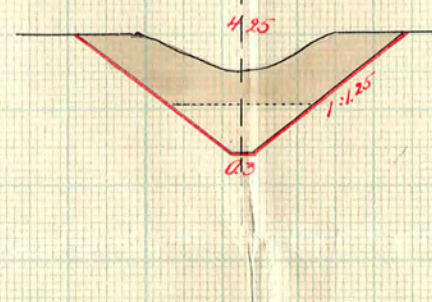
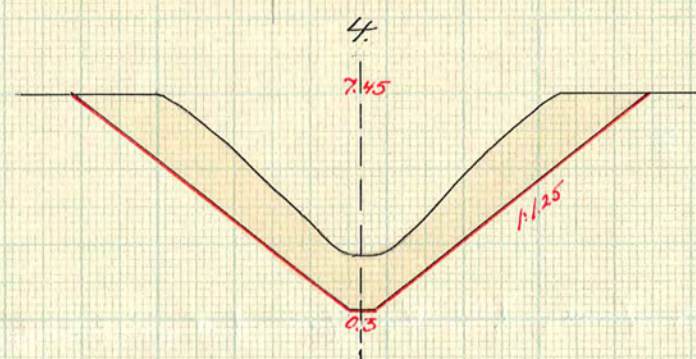
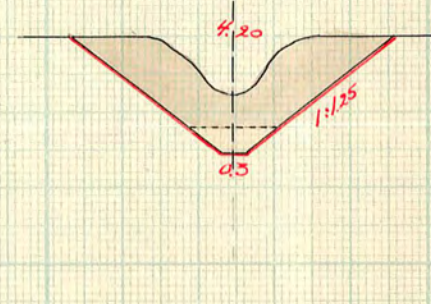
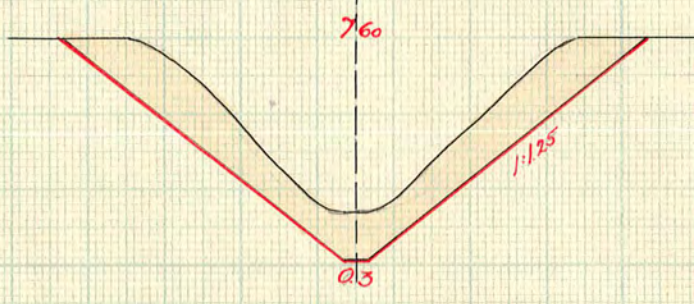


Dec. 14 / 1928

ÖSTERBYGDENS
13 DEC. 1928
VATTENDOMSTOL

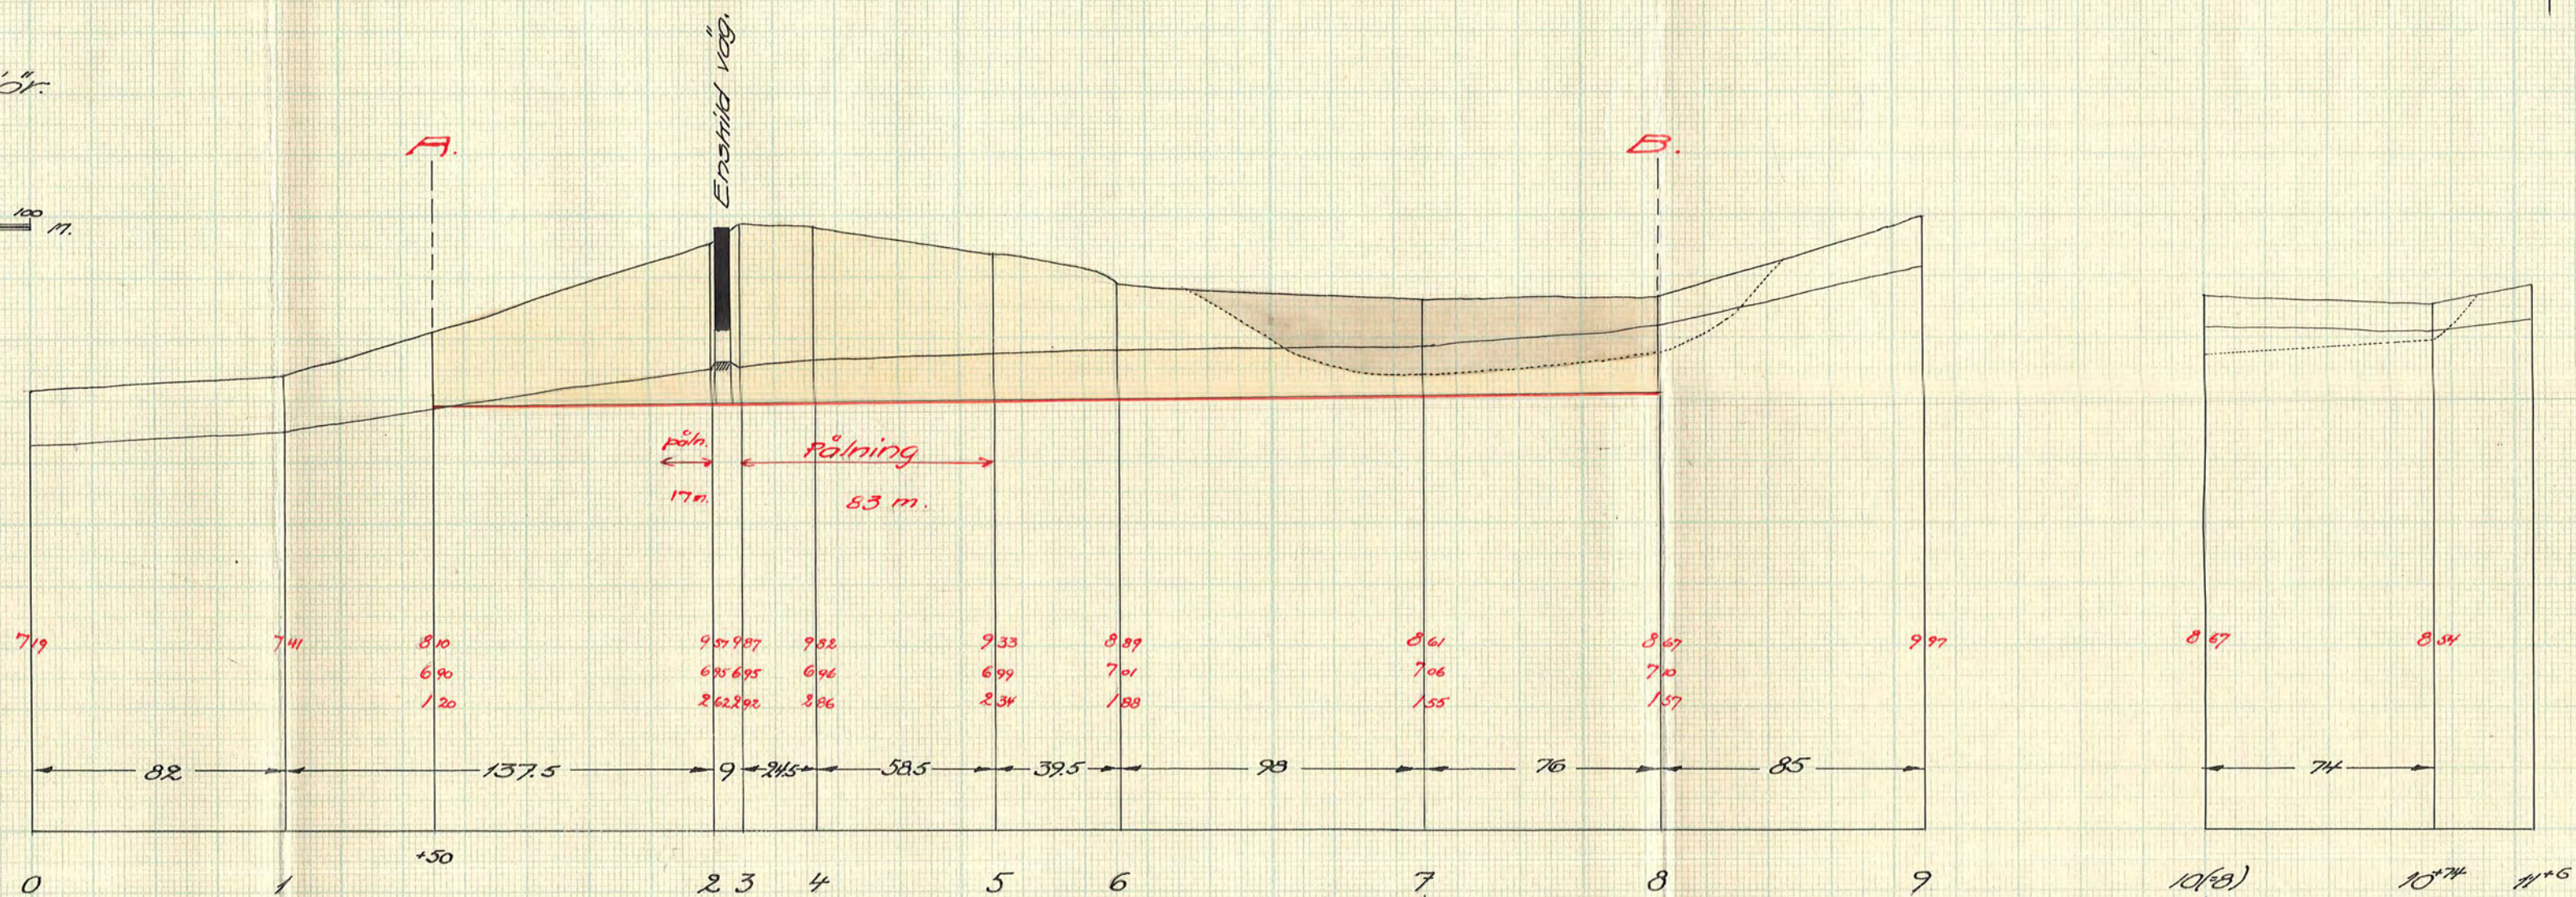

RITN.Nr 002

D 2★0591