

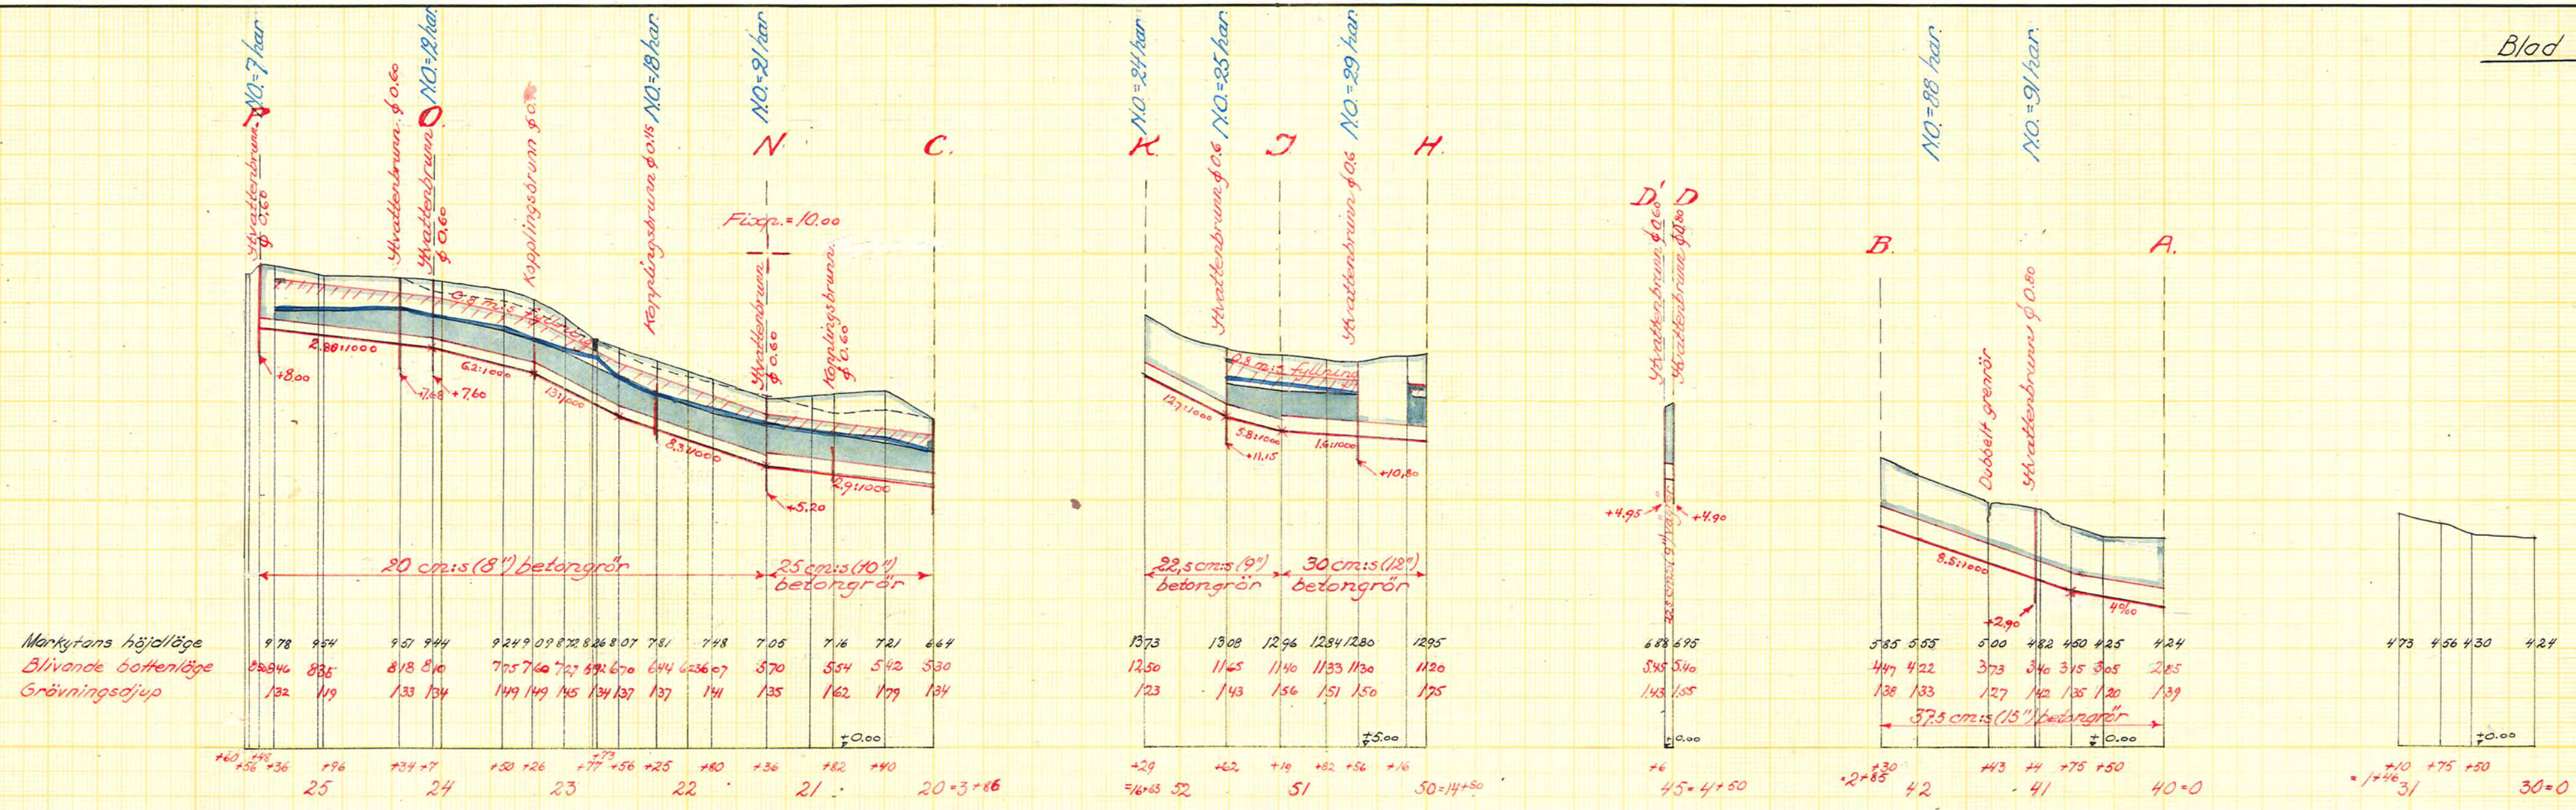
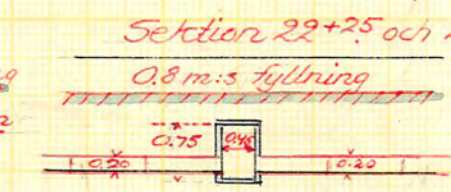
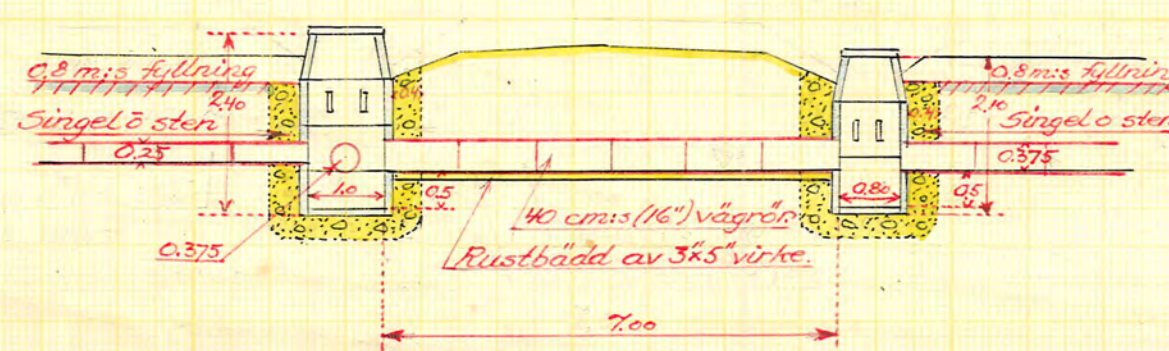
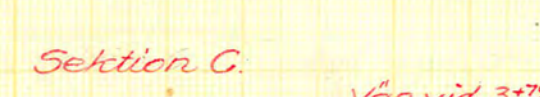
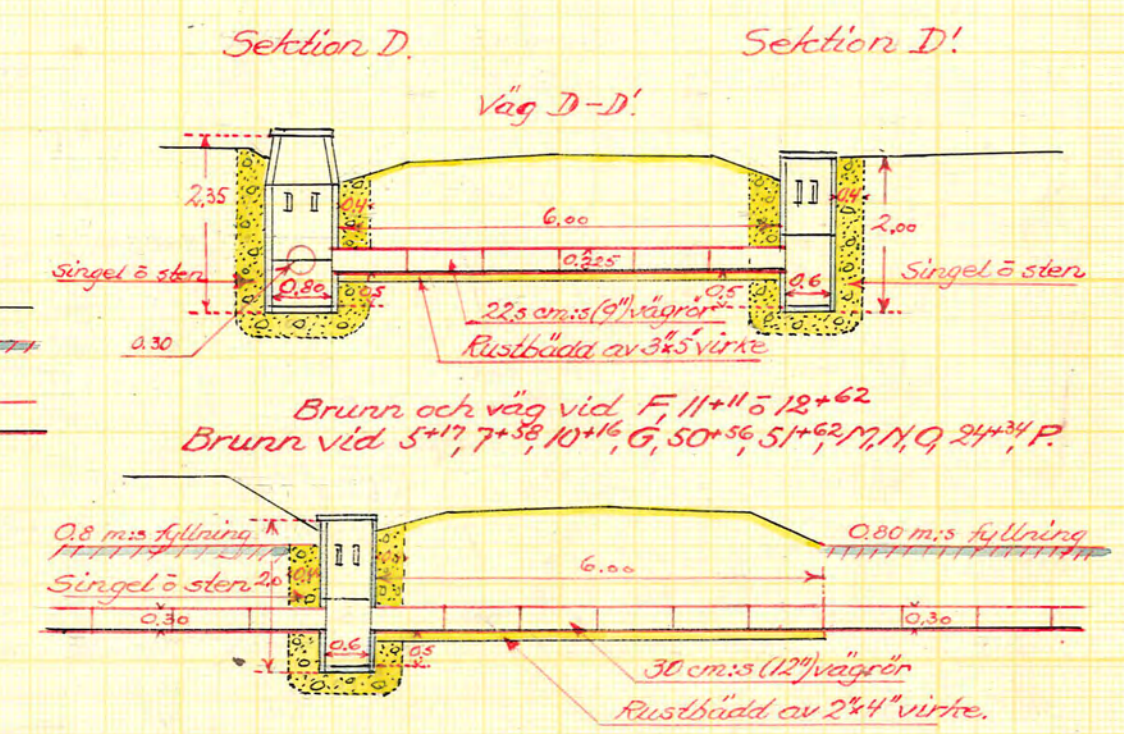
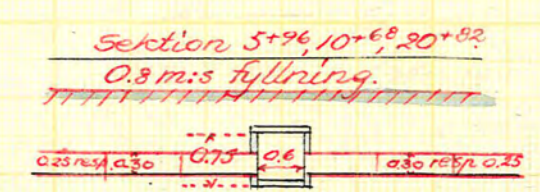
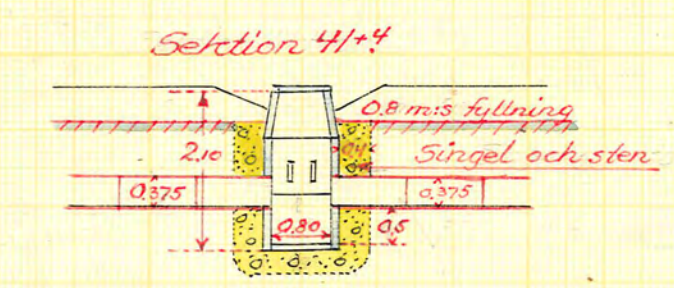
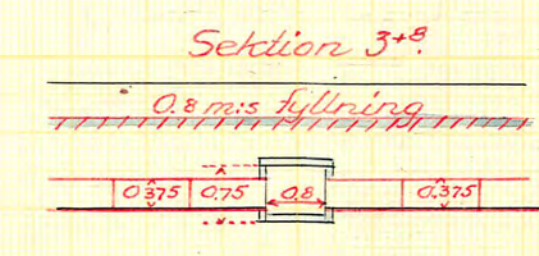
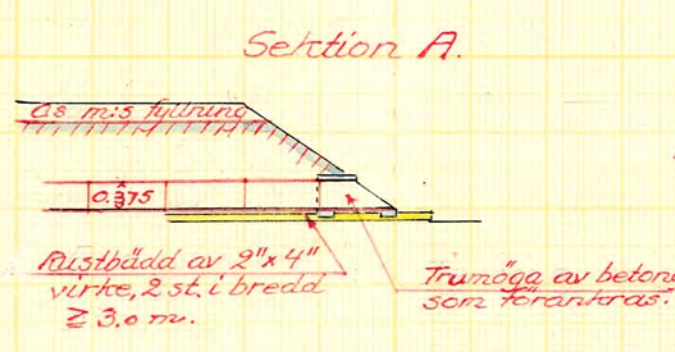
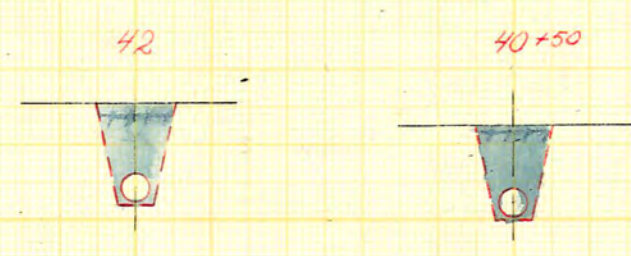


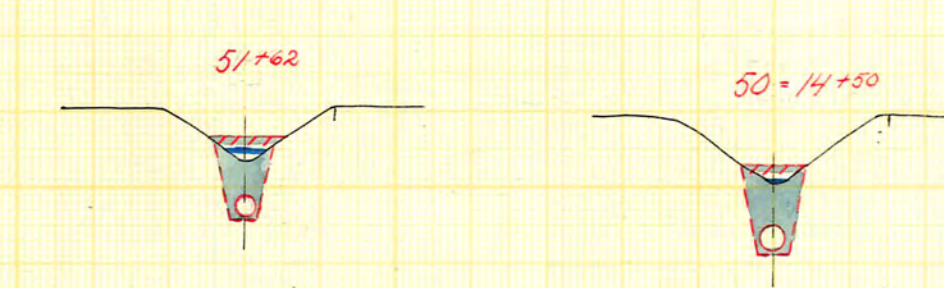

Markytans höjdläge
Blivande bottenläge
Grövningsdjup

9.78	9.54	9.51	9.44	9.24	9.09	8.82	8.07	7.81	7.48	7.05	7.16	7.21	6.44
8.84	8.85	8.18	8.16	7.75	7.60	7.27	6.92	6.70	6.44	6.26	6.07	5.70	5.30
1.32	1.19	1.33	1.34	1.49	1.49	1.45	1.34	1.37	1.41	1.35	1.62	1.79	1.34

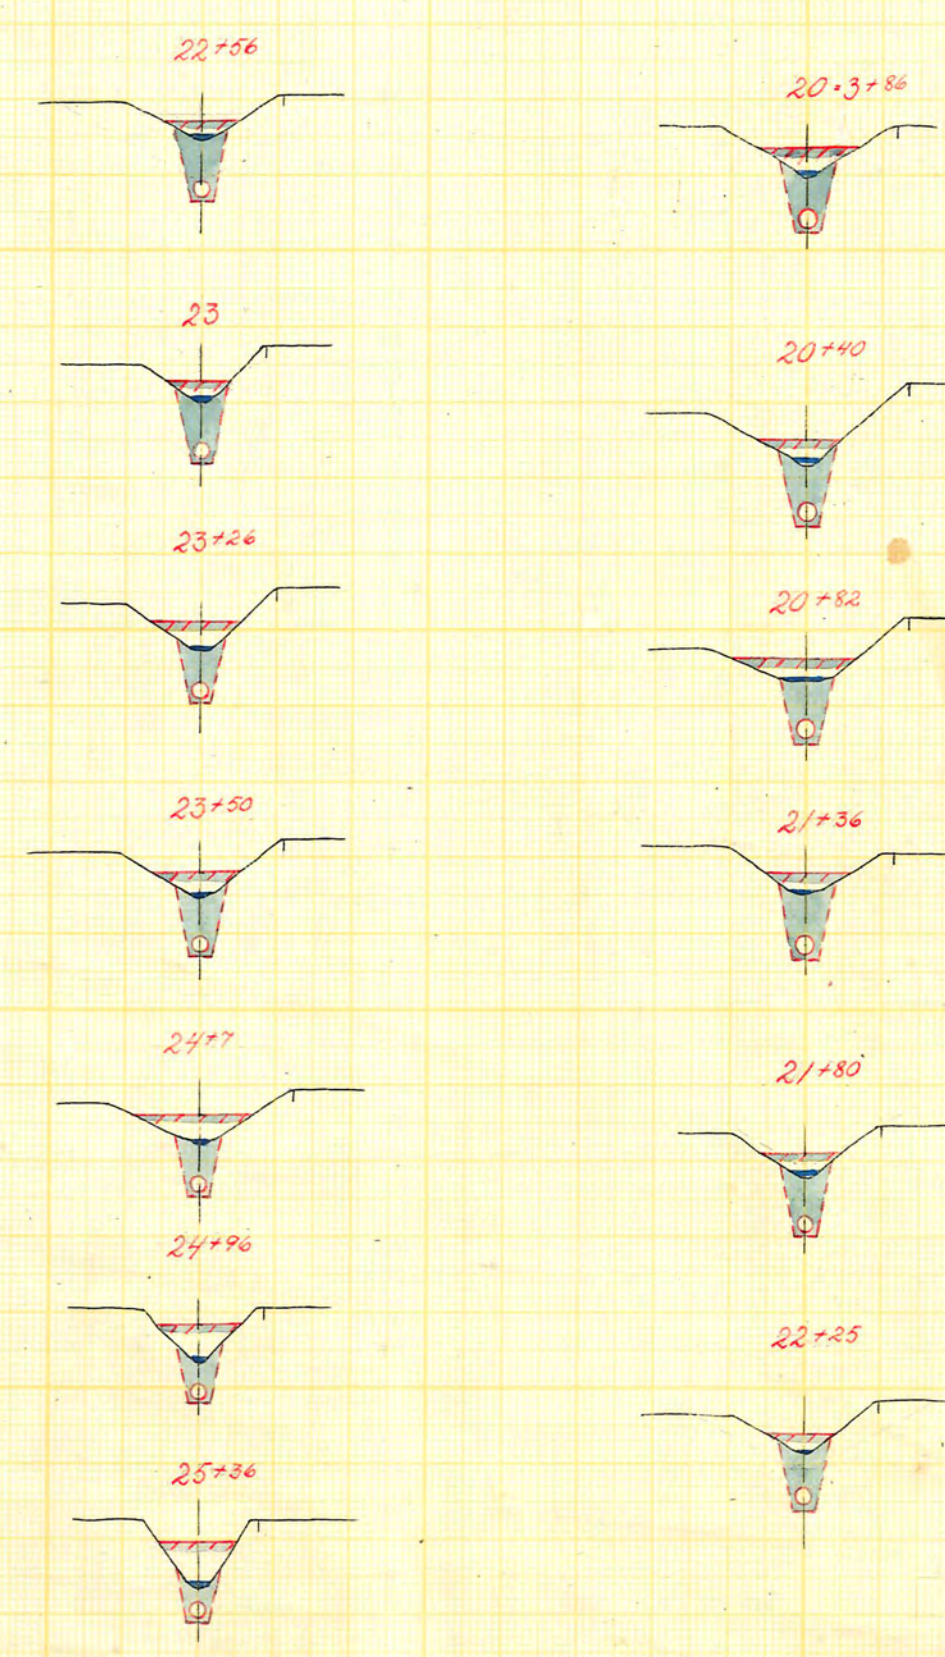

Förslag till utförande av
Mybble-kulturslunda diktningsförelag år 1957
i Överselö socker, kommun Södermanlands län
upprättat år 1957 i samband med syneförrättning enl. vattenlagen av
Martin Ringström
Namn
Statens Lantbruksingenjör.
Titel

Original
Kopia

Antal
ritn. st. 3

LANTBRUKSSTYRELSENS
LANTBRUKSNÄMNDENS ARKIV Nr
809